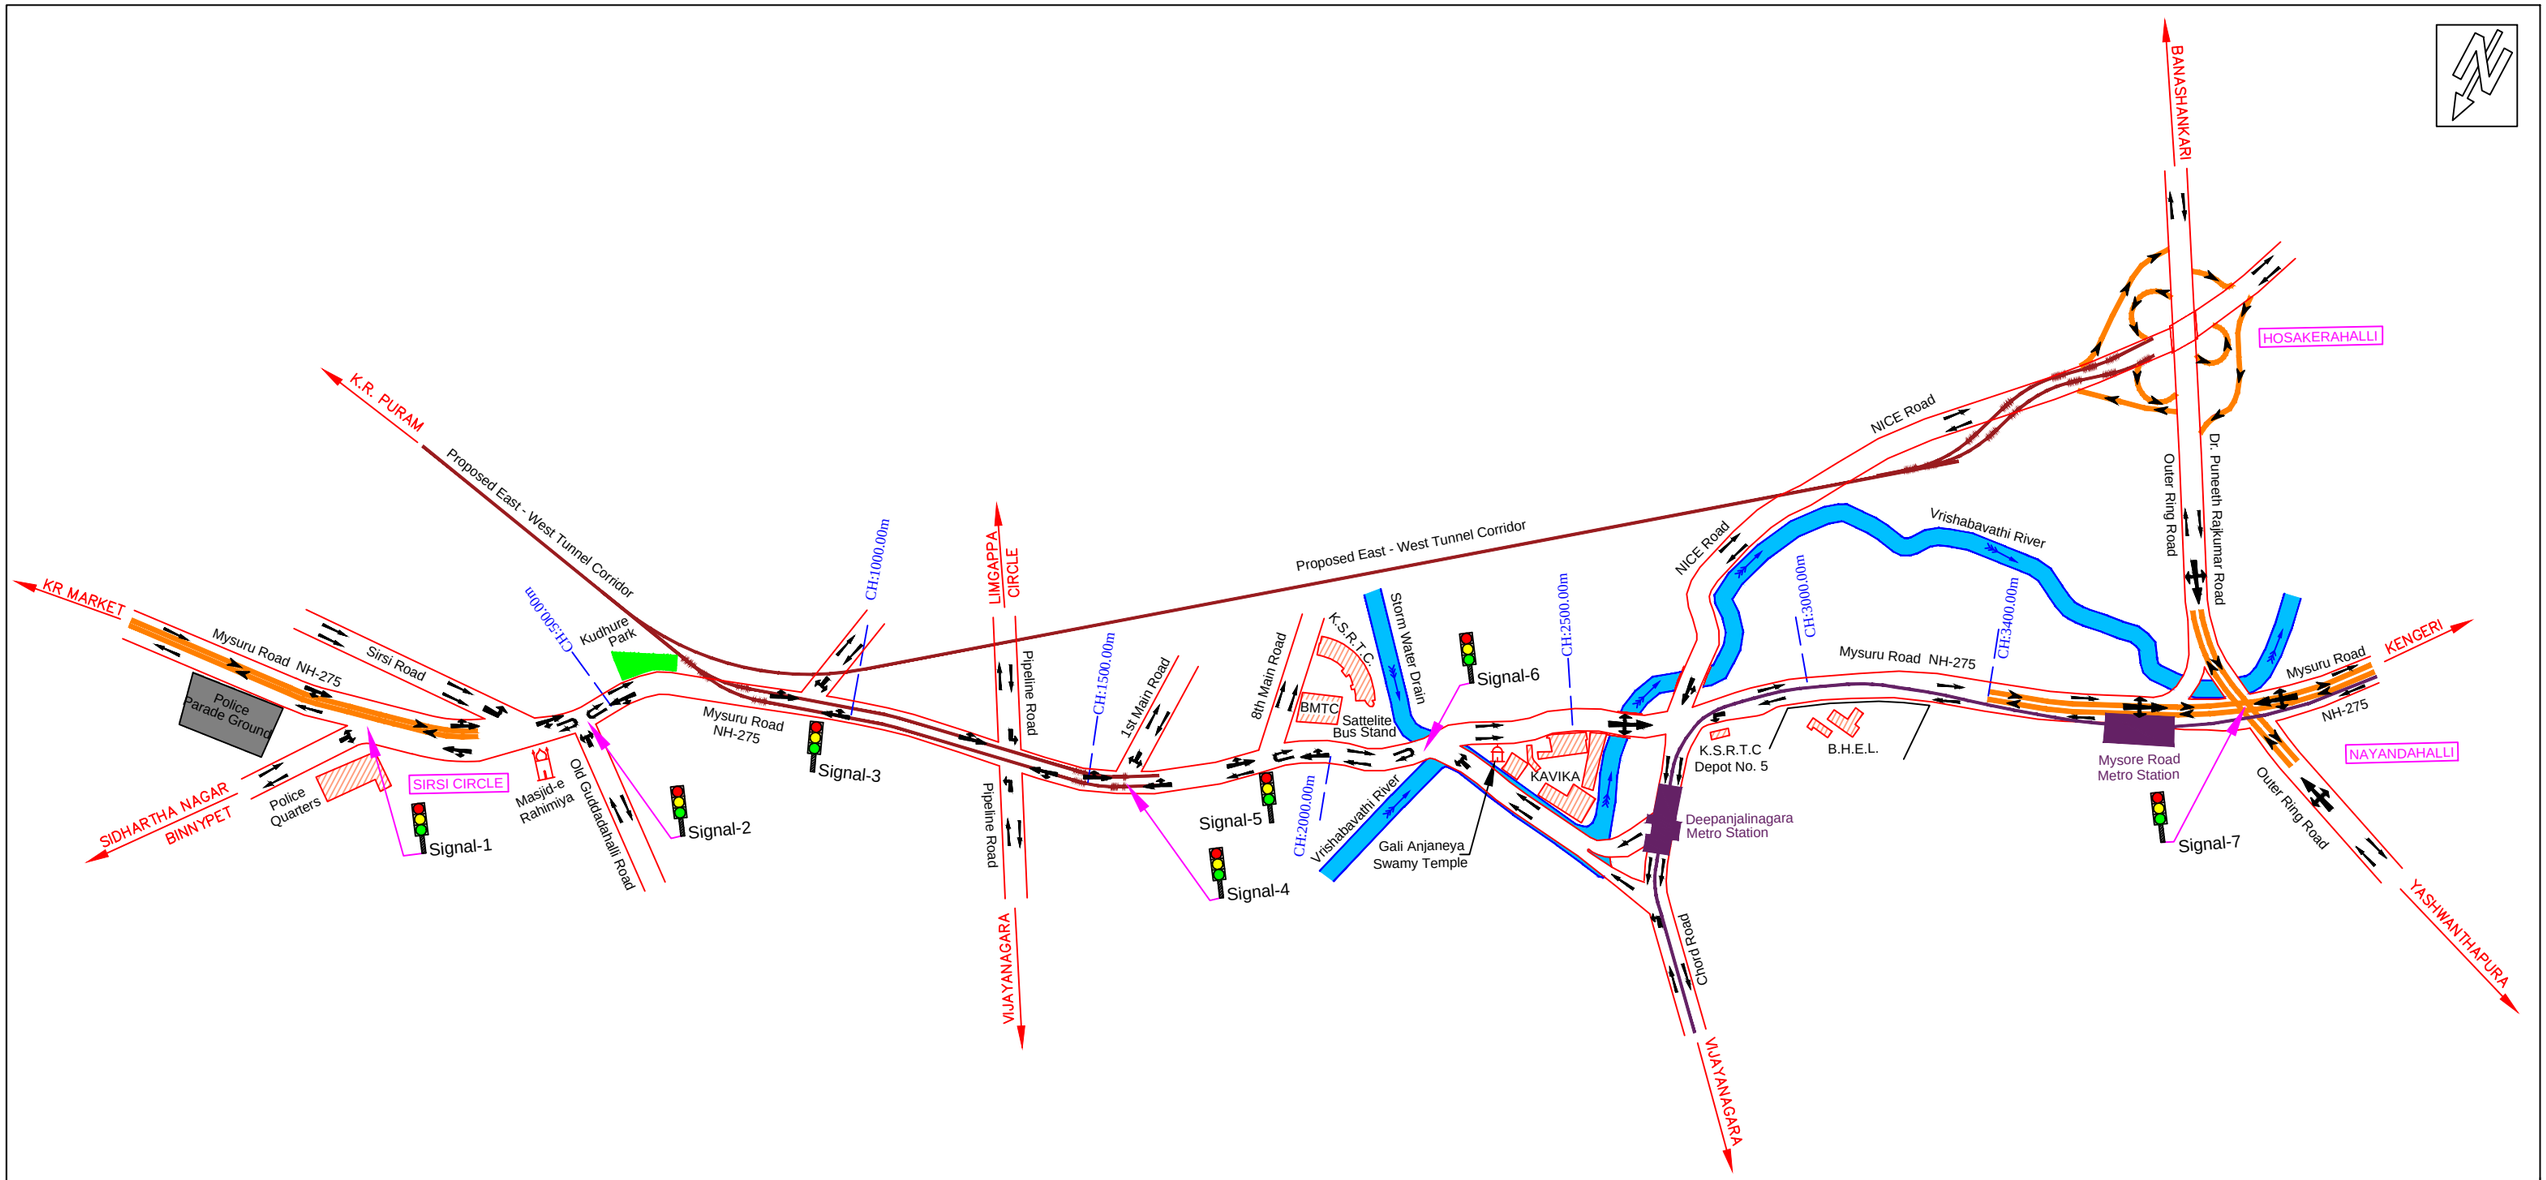

* Total number of Cross Roads (RHS and LHS) : 43 Nos
* Total number of Major Cross Roads with Traffic Signal : 7Nos
* Total number of Bus Stop (RHS and LHS) : 15 Nos

LEGEND :

- Existing Flyover
- Proposed Tunnel East - West Corridor
- Metro Line (BMRCL)
- Existing Road

CLIENT: BENGALURU SMART INFRASTRUCTURE LIMITED (B-SMILE) #30/1,Thimmaiah Road, Miller Tank Bund Area, Vasantha Nagar, Bengaluru - 560051.	CONSULTANTS: Siddi Shakthi Projects No.93/31, Asha Nivas, TG Layout, Ittamadu, Banashankari 3rd Stage, Hosakerehalli Post,Bengaluru - 560085. Phone No : + 91 80 43008989 Email: ssprj2001@gmail.com	PROJECT: Construction of Proposed Elevated Corridor from Sirsi Circle to Nayandahalli on Mysuru Road	TITLE : PROJECT ROAD SHOWING EXISTING TRAFFIC SIGNALS DRAWING NO : SSP/DWG/PRJ/2025-26/19-5 DATE: 23-01-2026 SCALE = NTS SHEET NO : 1 OF 1 ☐ INFORMATION ☐ PRELIMINARY ☑ DRAFT ☐ APPROVAL ☐ TENDER ☐ CONSTRUCTION